14/00834/ADV & 14/00835/LBC
85 High Street
Newcastle Under Lyme ST5 1PS

NEWCASTLE·UNDER·LYME
BOROUGH COUNCIL

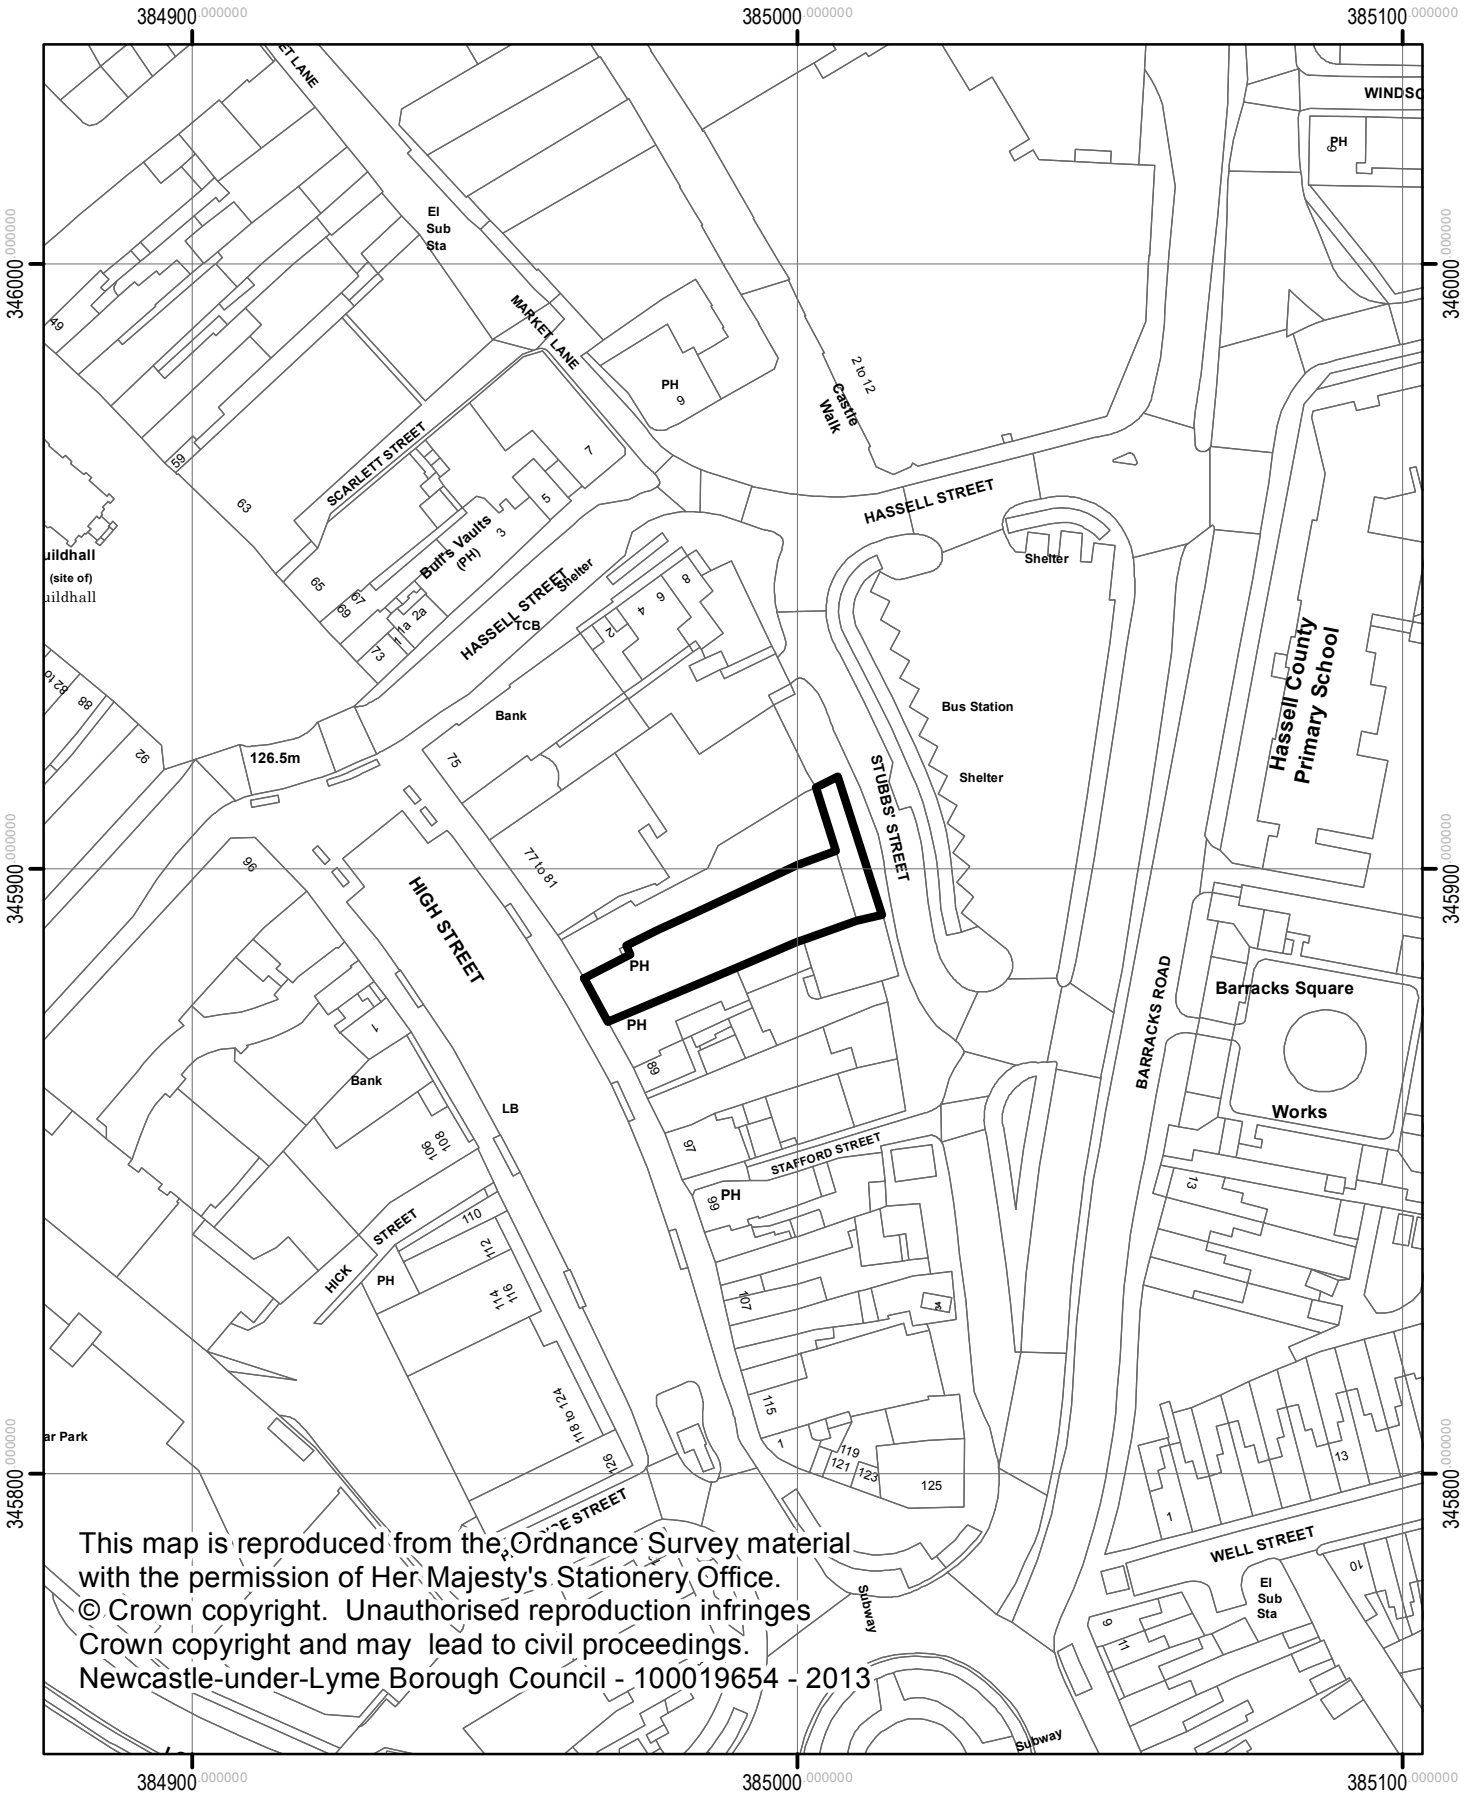

Newcastle under Lyme Borough Council
Planning & Development Services
Date 02.12.2014

N

1:1,250