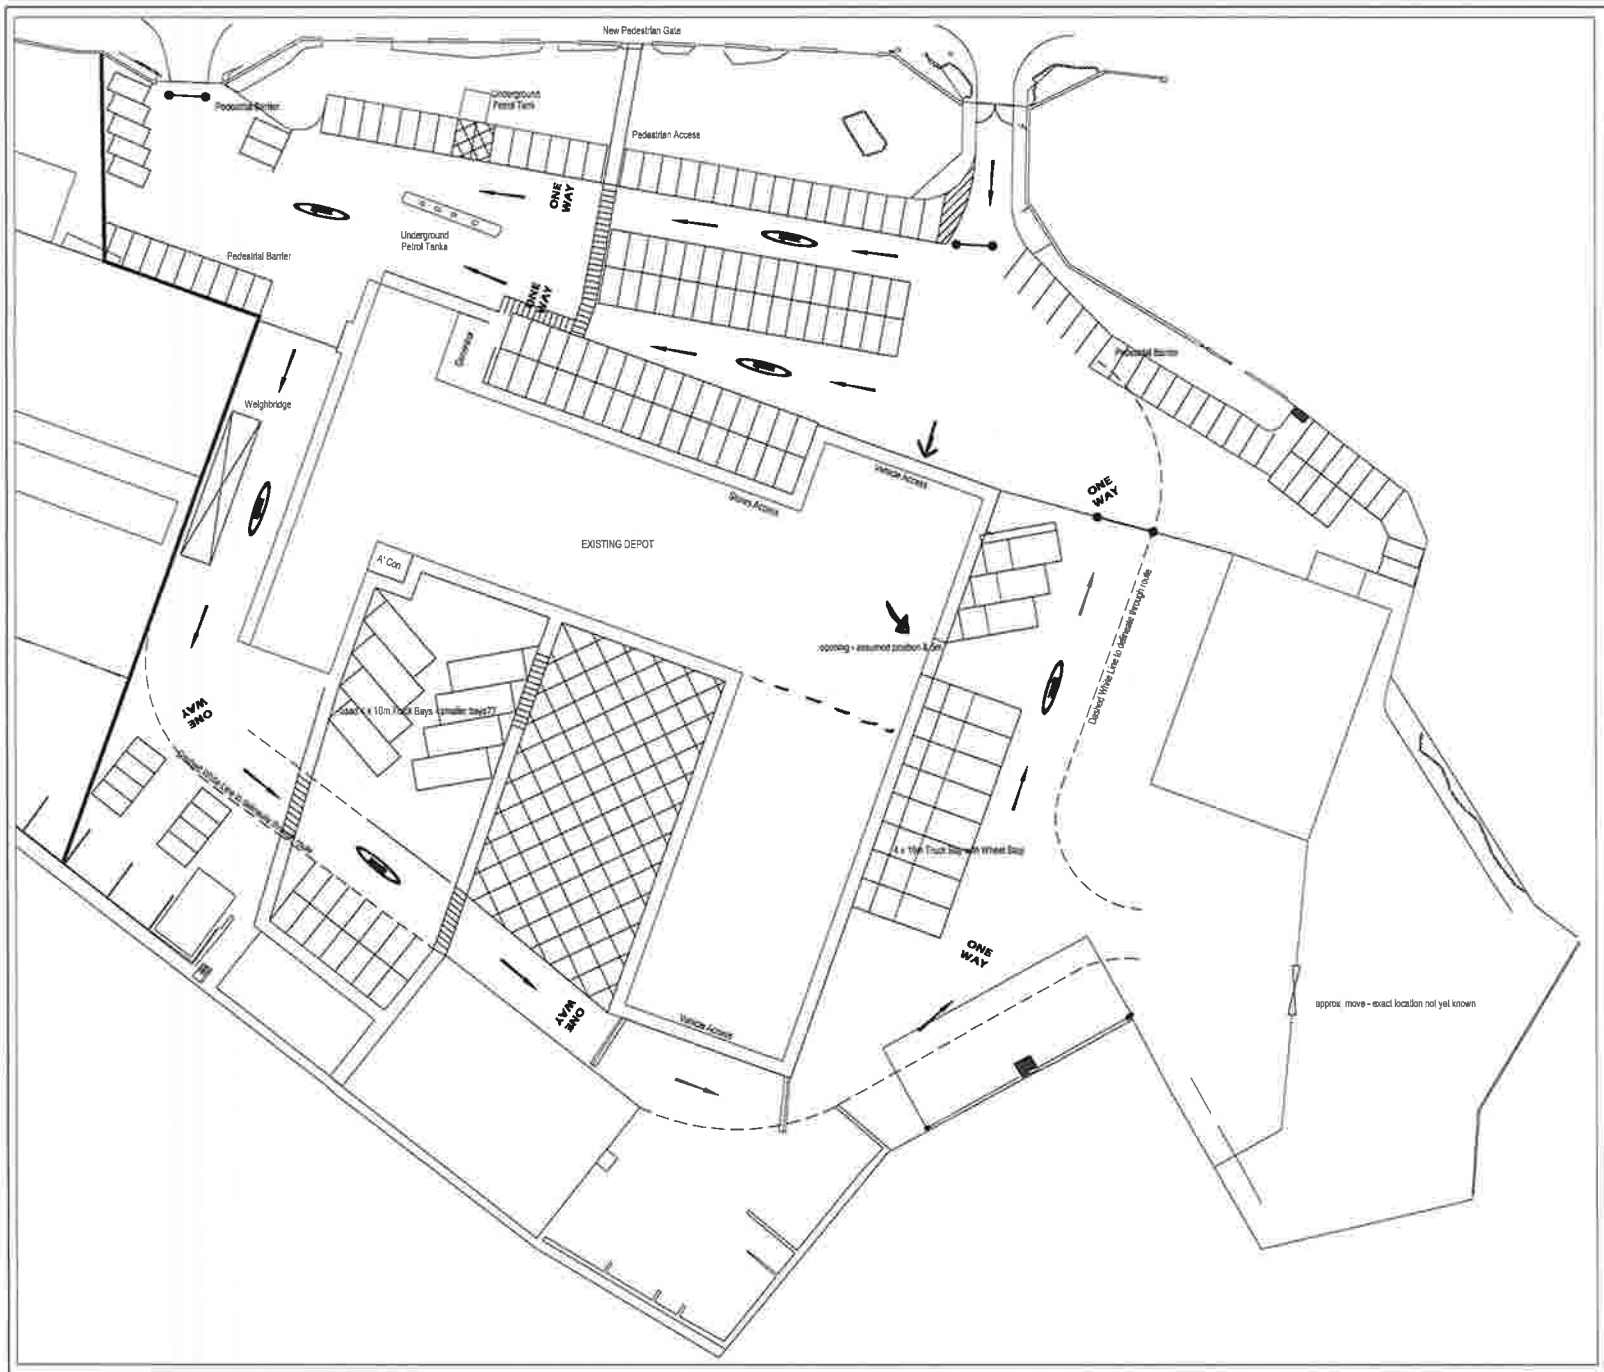

0 5m 10m 15m 20m

REV.	DETAIL	DATE
A	?	?

NEWCASTLE UNDER LYME BOROUGH COUNCIL

NEALE CLIFTON,
EXECUTIVE DIRECTOR - REGENERATION AND DEVELOPMENT
CIVIC OFFICES,
MERRIAL STREET,
NEWCASTLE,
STAFFORDSHIRE. ST5 2AG

TITLE:
Knutton Lane Depot

DESCRIPTION:
Proposed Site Layout

DRAWN BY:	SCALE:
NG	see scale bar
DATE: Jan 2015	DRAWING NO. ENG/DE/002

OS DATA REPRODUCED WITH THE PERMISSION OF THE CONTROLLER OF HMSO 2008 LICENCE NO. 100019654

Third Angle
Do not scale. If in doubt, ask.

Confidential:- This drawing is released to parties on the strict condition that none of the data herein shall be divulged, reproduced or made available to any third party, unless with our prior written consent. © Copyright 2012

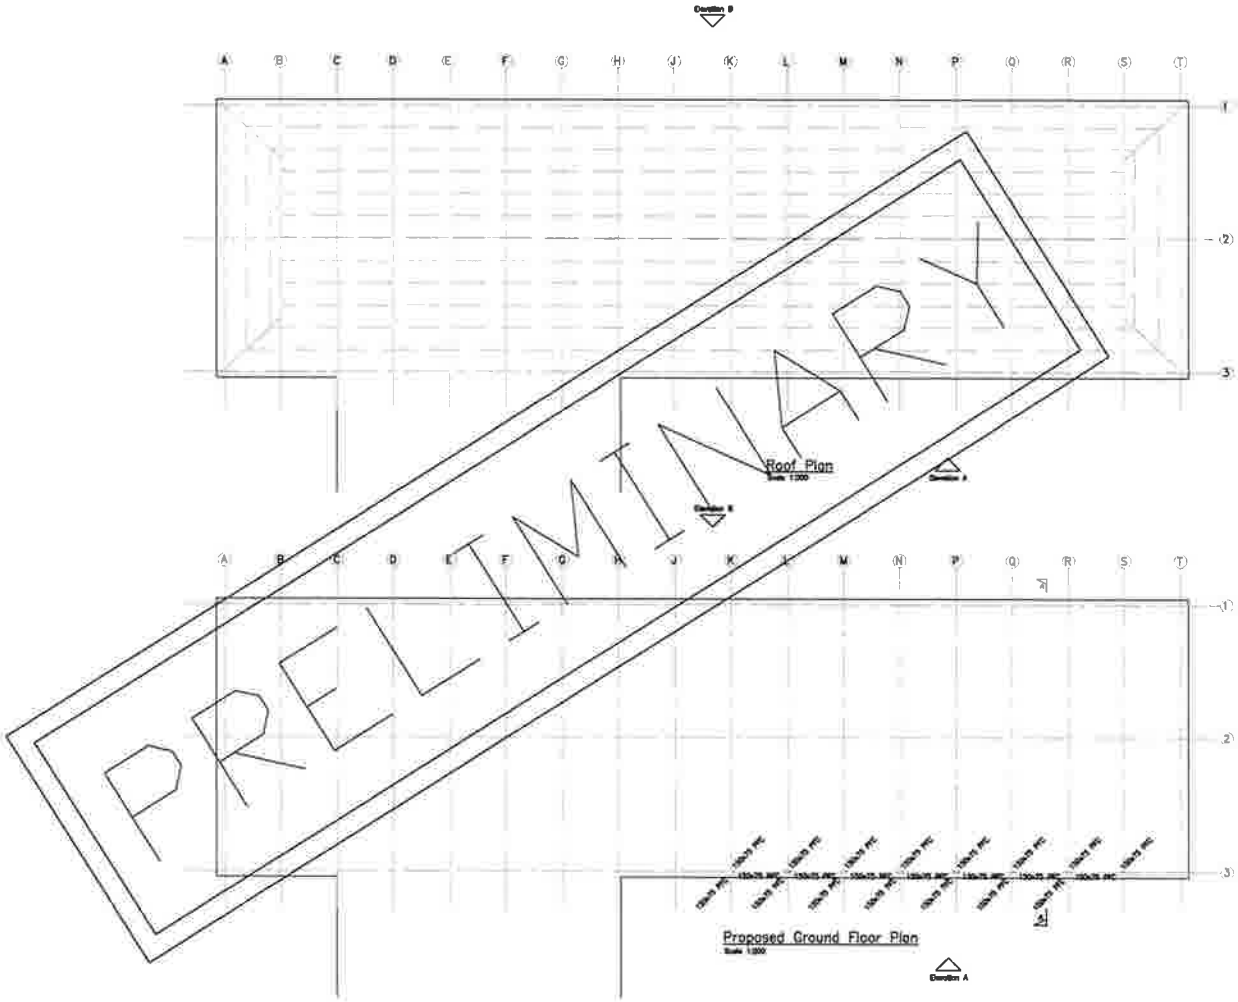

1. THIS DRAWING IS TO BE READ IN CONJUNCTION WITH ALL RELEVANT ASPIN CONSULTING, ARCHITECTS AND SPECIALIST DRAWINGS
2. ALL FABRICATED STEELWORK IS TO BE SHOTBLASTED TO SA2.5 AND PRIMED USING HIGH BUILD ZINC PHOSPHATE PRIMER 75 MICRONS DFT ALL STEELWORK TO BE GRADE 43 IN ACCORDANCE WITH BS 4360
3. PAINT AND FINISHES TO ALL STEELWORK TO ARCHITECTS DETAILS.
4. THE STEELWORK FABRICATOR IS TO BE RESPONSIBLE FOR CARRYING OUT AN ACCURATE SITE SURVEY IN ORDER TO OBTAIN/CHECK ALL NECESSARY SITE DIMENSIONS TO ENABLE FABRICATION OF THE STEELWORK.
5. ALL CONNECTIONS TO BE DESIGNED BY THE STEELWORK FABRICATOR TO THE ULTIMATE FORCES INDICATED ON THE DRAWINGS UNLESS NOTED OR DETAILED OTHERWISE.
6. ALL HOLDING DOWN BOLTS ARE TO BE SUPPLIED BY THE STEELWORK FABRICATOR TO THE GENERAL CONTRACTOR FOR INSTALLATION INTO THE FOUNDATIONS.
7. ALL PURLINS AND SHEETING RAILS ARE TO BE PROVIDED WITH ANTI-SAG RODS/RESTRAINTS AS NECESSARY IN ACCORDANCE WITH MANUFACTURES REQUIREMENTS.
8. ROOF CLADDING, RAINWATER GOODS AND WALL SHEETING TO BE TO ARCHITECTS DETAILS. THE ROOF CLADDING AND WALL SHEETING IS TO BE FIXED SUFFICIENT TO PROVIDE FULL LATERAL RESTRAINT TO THE PURLINS AND SIDE RAILS. ALL CLEADOR ANGLES ETC. NECESSARY FOR FIXING OF THE CLADDING TO BE SUPPLIED BY STEELWORK FABRICATOR.
9. ALL STEELWORK TO BE DESIGNED AND FABRICATED IN ACCORDANCE WITH BS 5950

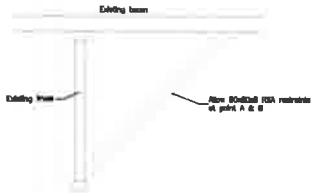

Section B–B
Scale 1:20

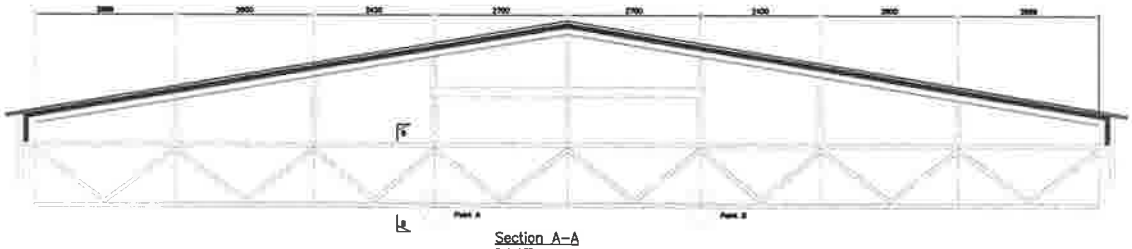

Section A–A
Scale 1:50

Rev	Date	By	Chk	Notes

Newcastle Under Lyme Borough Council

Project: Knutton Depot

Drawing Title: Ground & Roof Layout

Drawn: SC
Date: 12/12/16
Checked: SLM
Date:

Scale: SHOWN @ A1
Status: PRELIMINARY
Drawing No: AC2489-01
Revision: P01

ASPIN CONSULTING
SOLUTION PROVIDERS
TEL: +44 (0) 1782 366 100
Suite S04, Genesis Centre, North Staffs Business Park, Innovation Way, Stoke on Trent, ST6 4BF
www.aspingroup.com
FAX: +44 (0) 1782 366 104

Third Angle
Do not scale, if in doubt, ask.

Confidential:- This drawing is released to parties on the strict condition that none of the data herein shall be divulged, reproduced or made available to any third party, unless with our prior written consent ©Copyright 2012

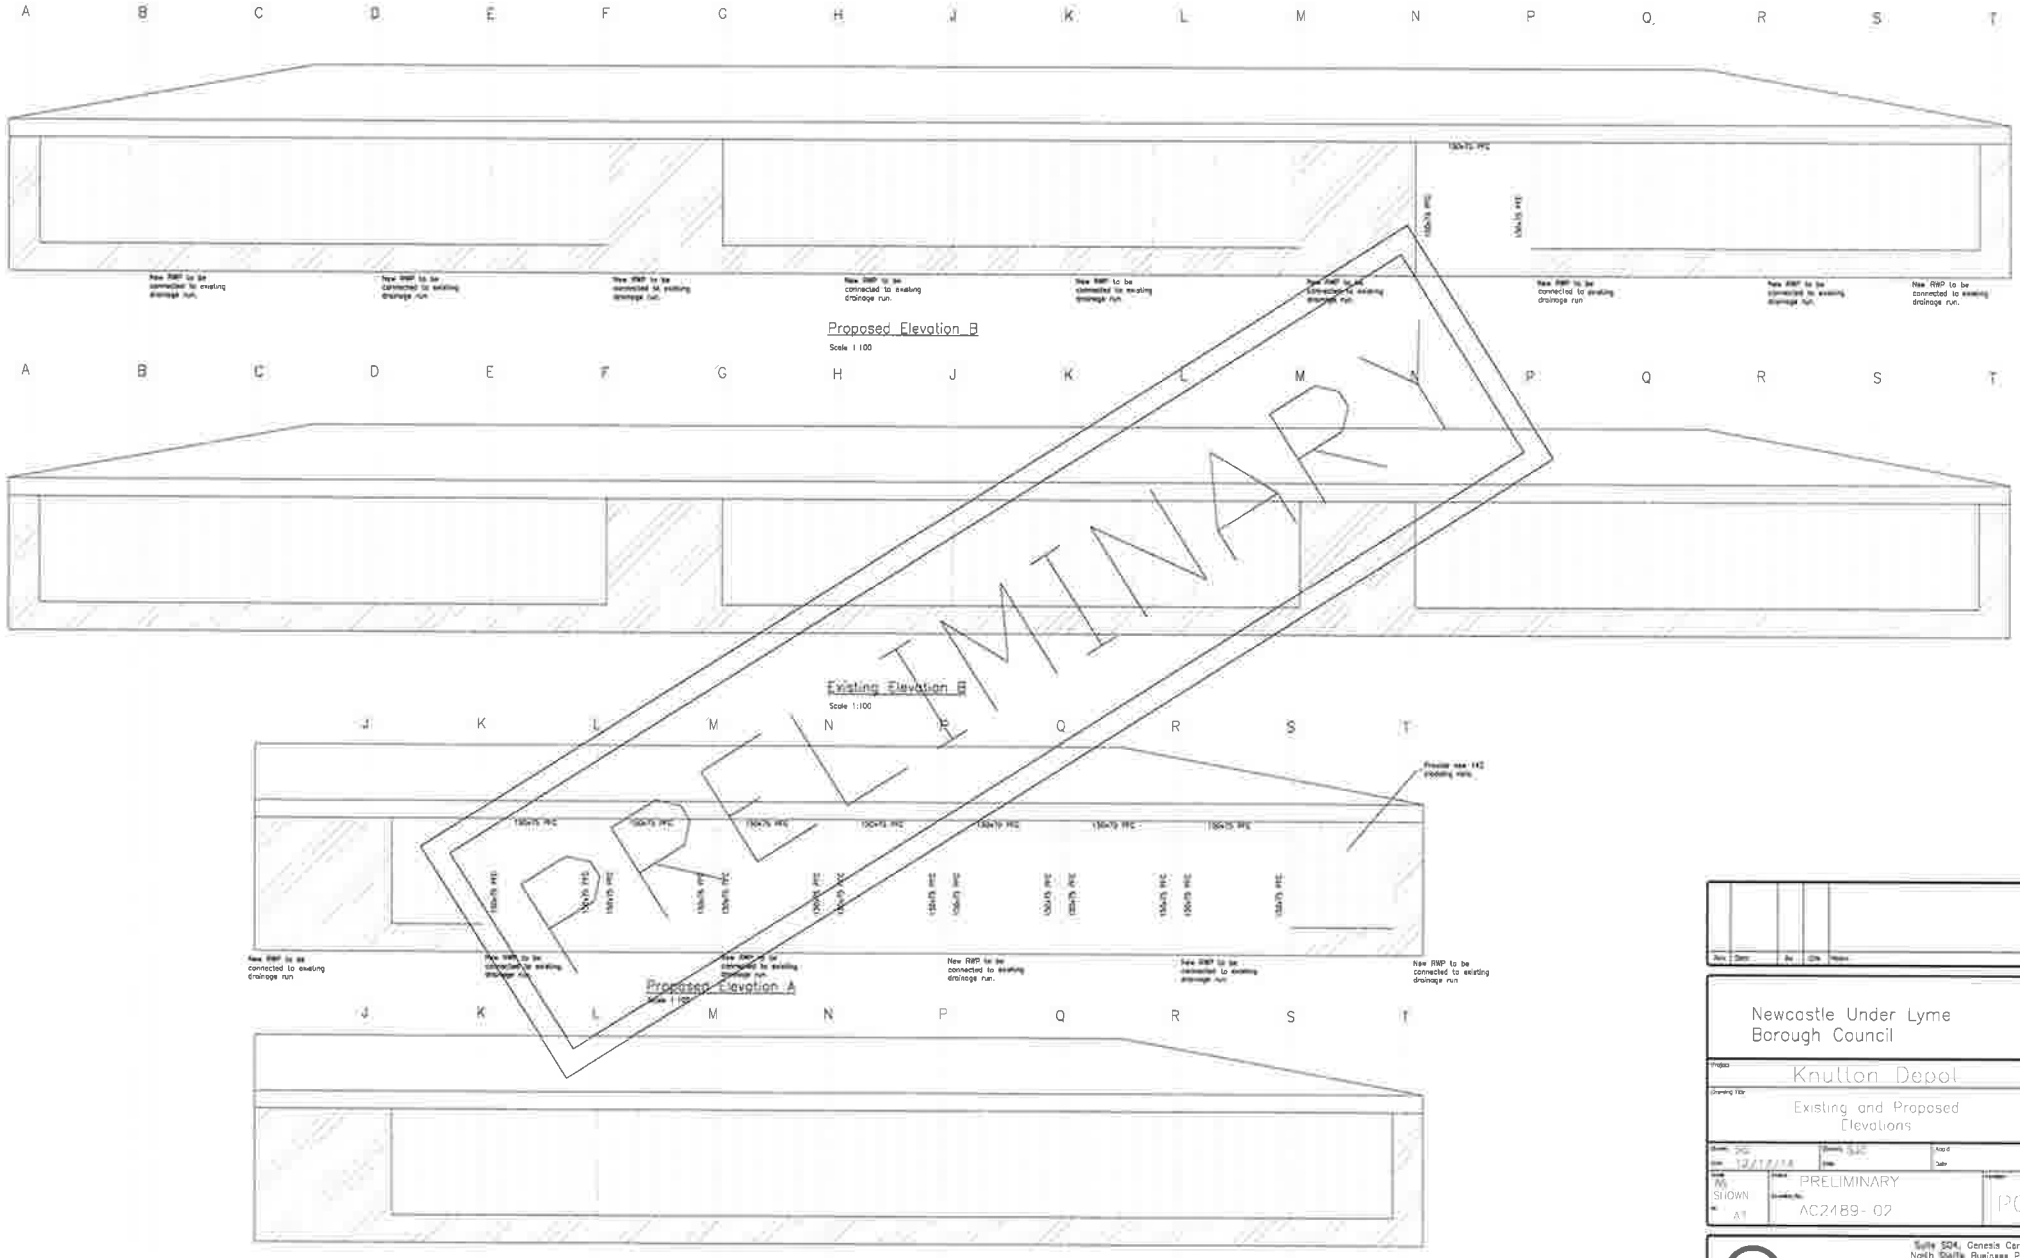

Rev	Date	By	Chk	Notes

Newcastle Under Lyme Borough Council

Project: Knutton Depot

Drawing Title: Existing and Proposed Elevations

Drawn: JG | Checked: SJC | Approved:
Date: 12/12/14 | Date: | Date:

Scale: 1:100 SHOWN | Status: PRELIMINARY | Drawing No: AC2489-02 | Rev: P01

Size: A1
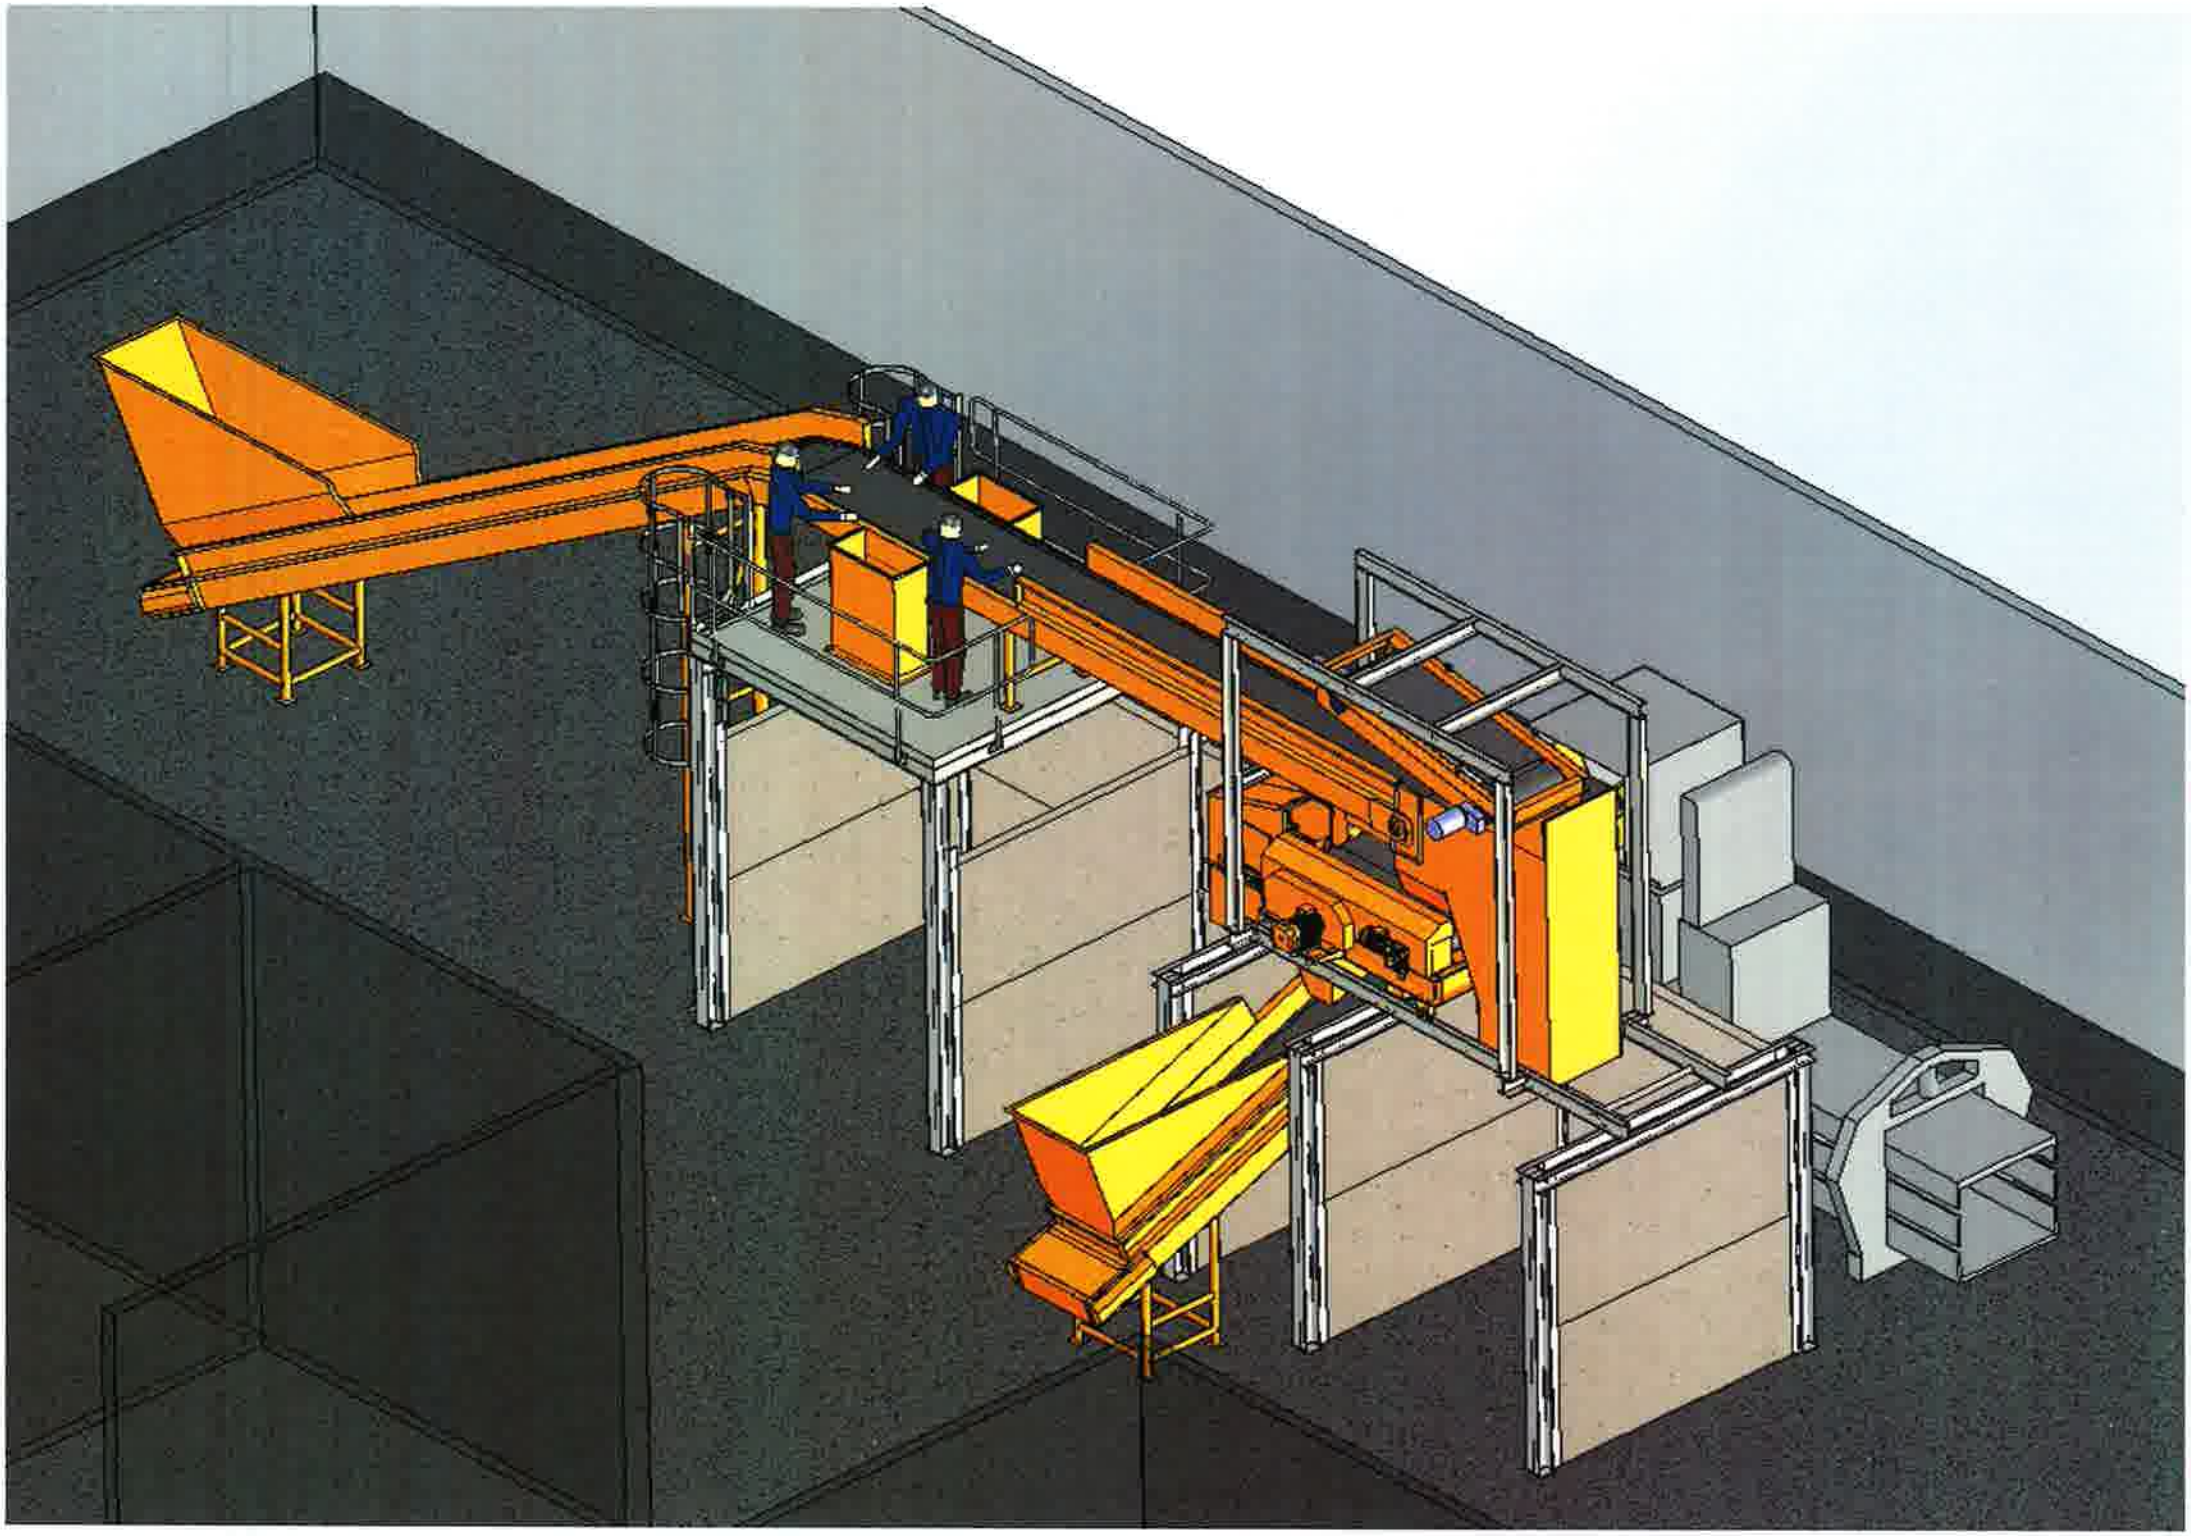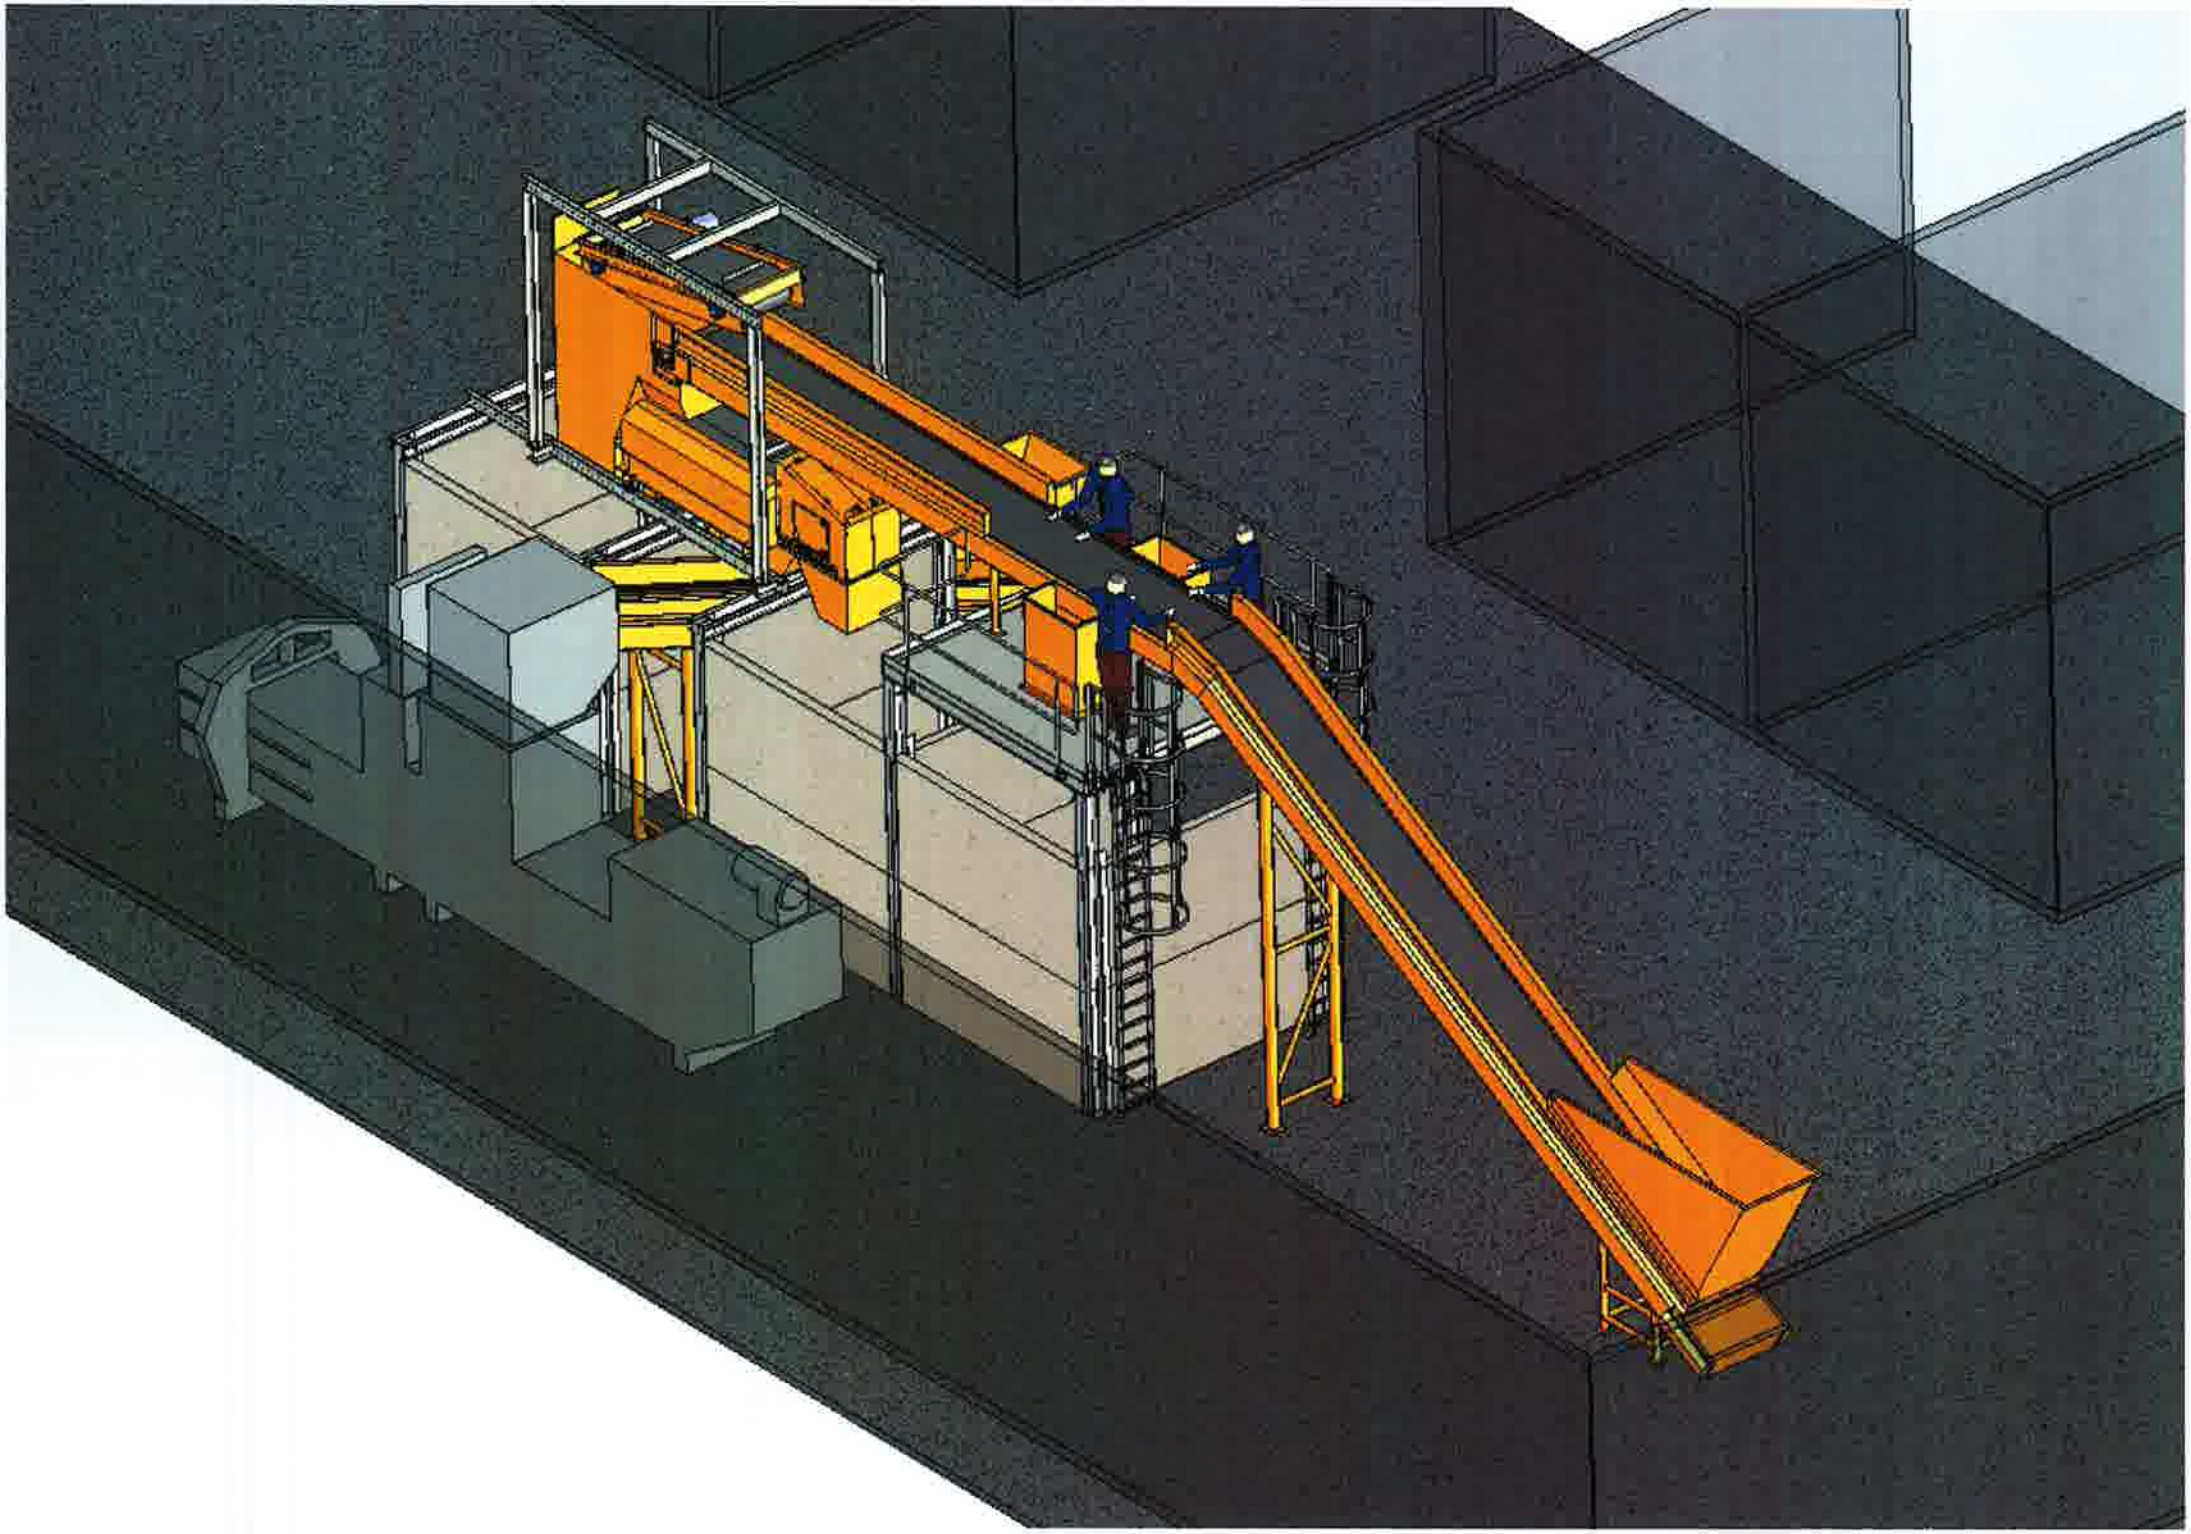
ASPIN CONSULTING
SOLUTION PROVIDERS
Suite S24, Genesis Centre, North Staffs Business Park, Innovation Way, Stoke on Trent, ST6 4BF
www.aspinconsulting.com
TEL: +44 (0) 1782 366 520
FAX: +44 (0) 1782 366 104