18/00179/FUL
Former Enjoy Car Life Show Room and Garage, Blackfriars Road, Newcastle

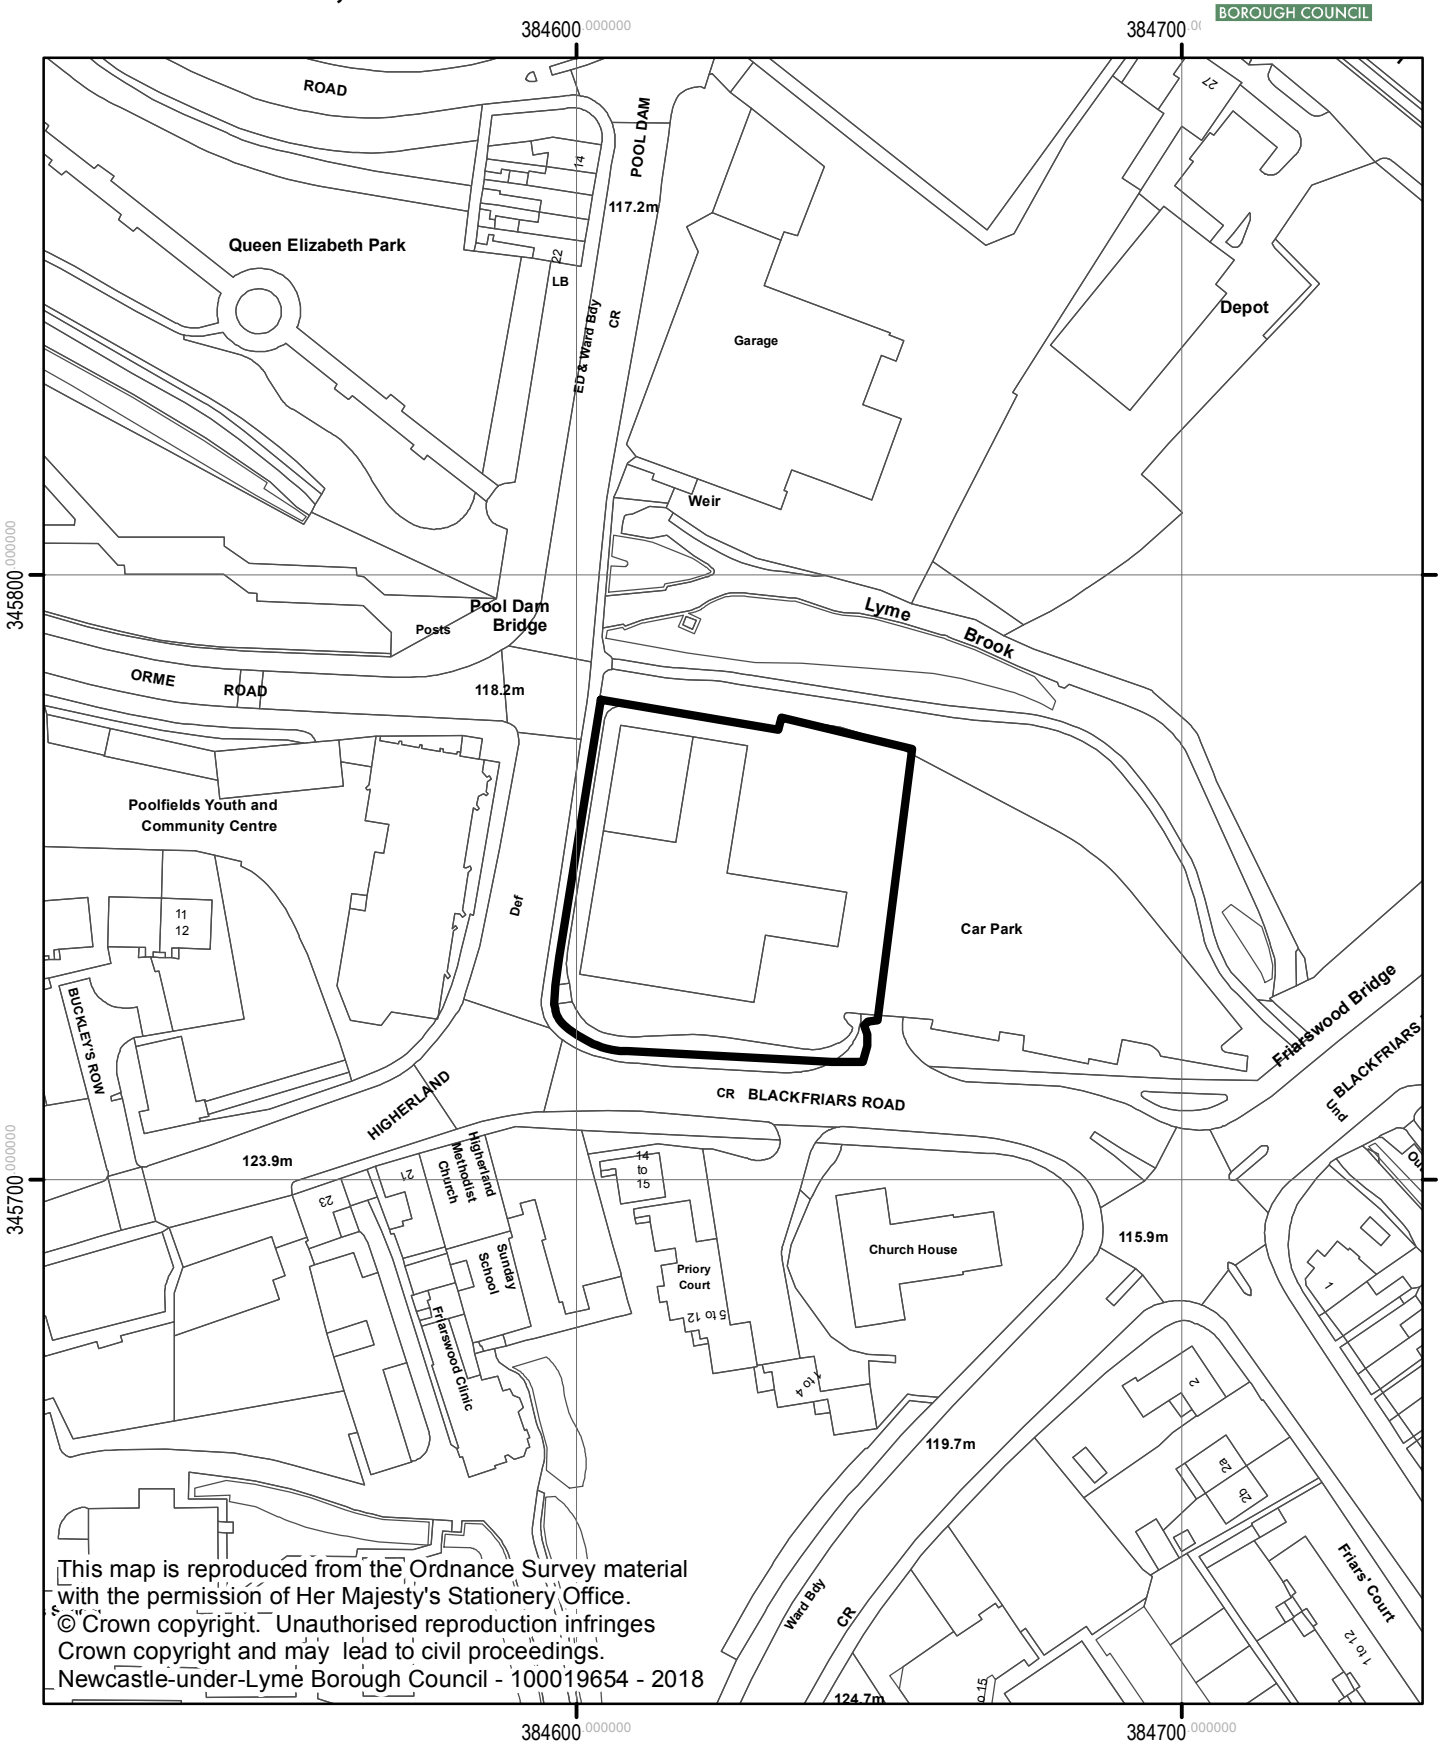

This map is reproduced from the Ordnance Survey material with the permission of Her Majesty's Stationery Office. © Crown copyright. Unauthorised reproduction infringes Crown copyright and may lead to civil proceedings. Newcastle-under-Lyme Borough Council - 100019654 - 2018

Newcastle under Lyme Borough Council
Planning & Development Services

N

1:1,250