Wilbraham House Residential Home
Church Street
Audley
16/00664/FUL

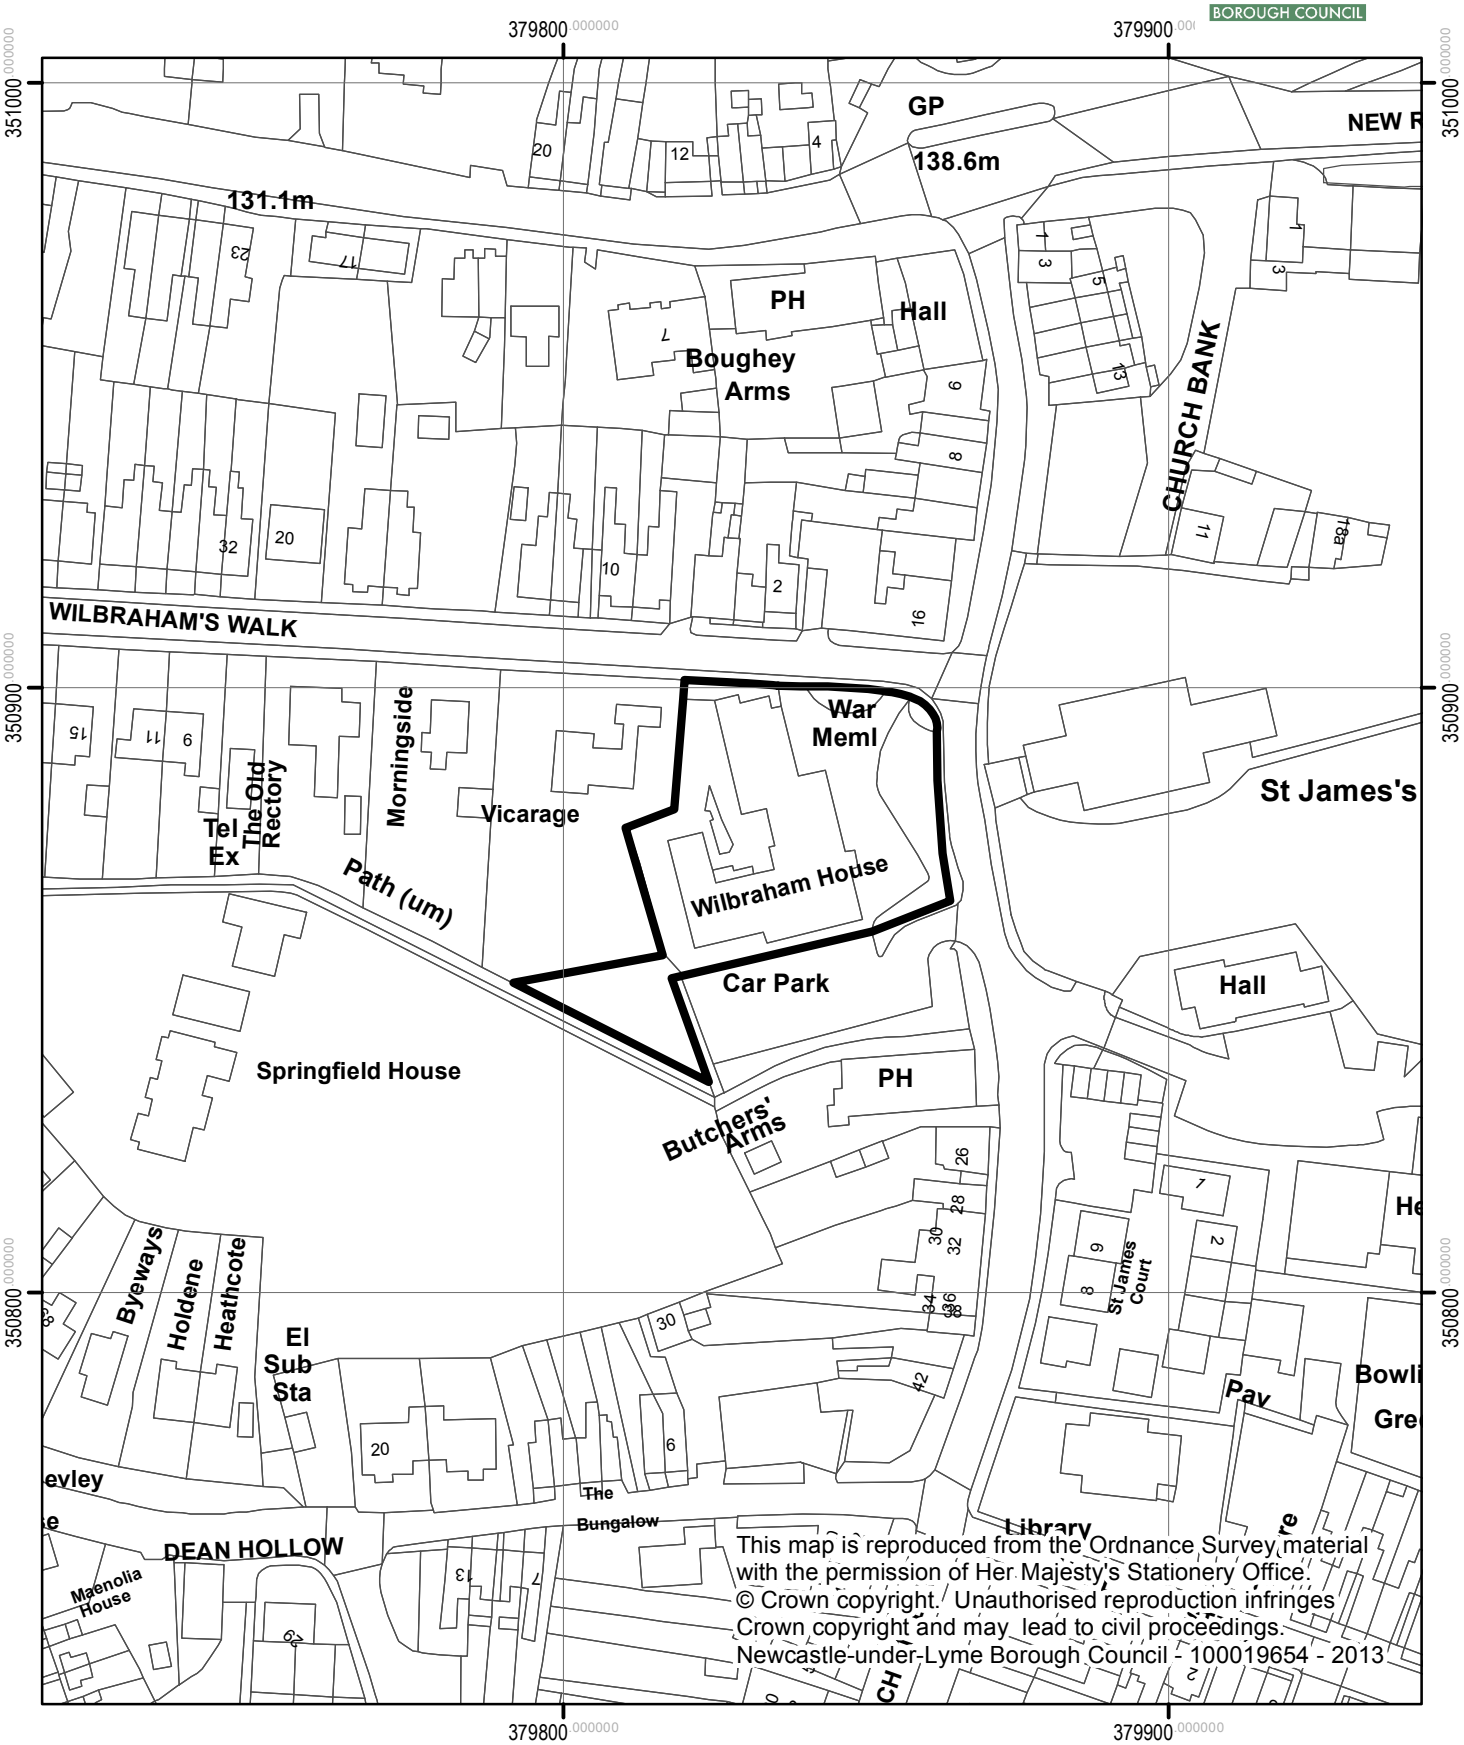

Newcastle under Lyme Borough Council
Planning & Development Services
Date 06.09.2016

N

1:1,250