17/00355/ADV
111 High Street, Newcastle

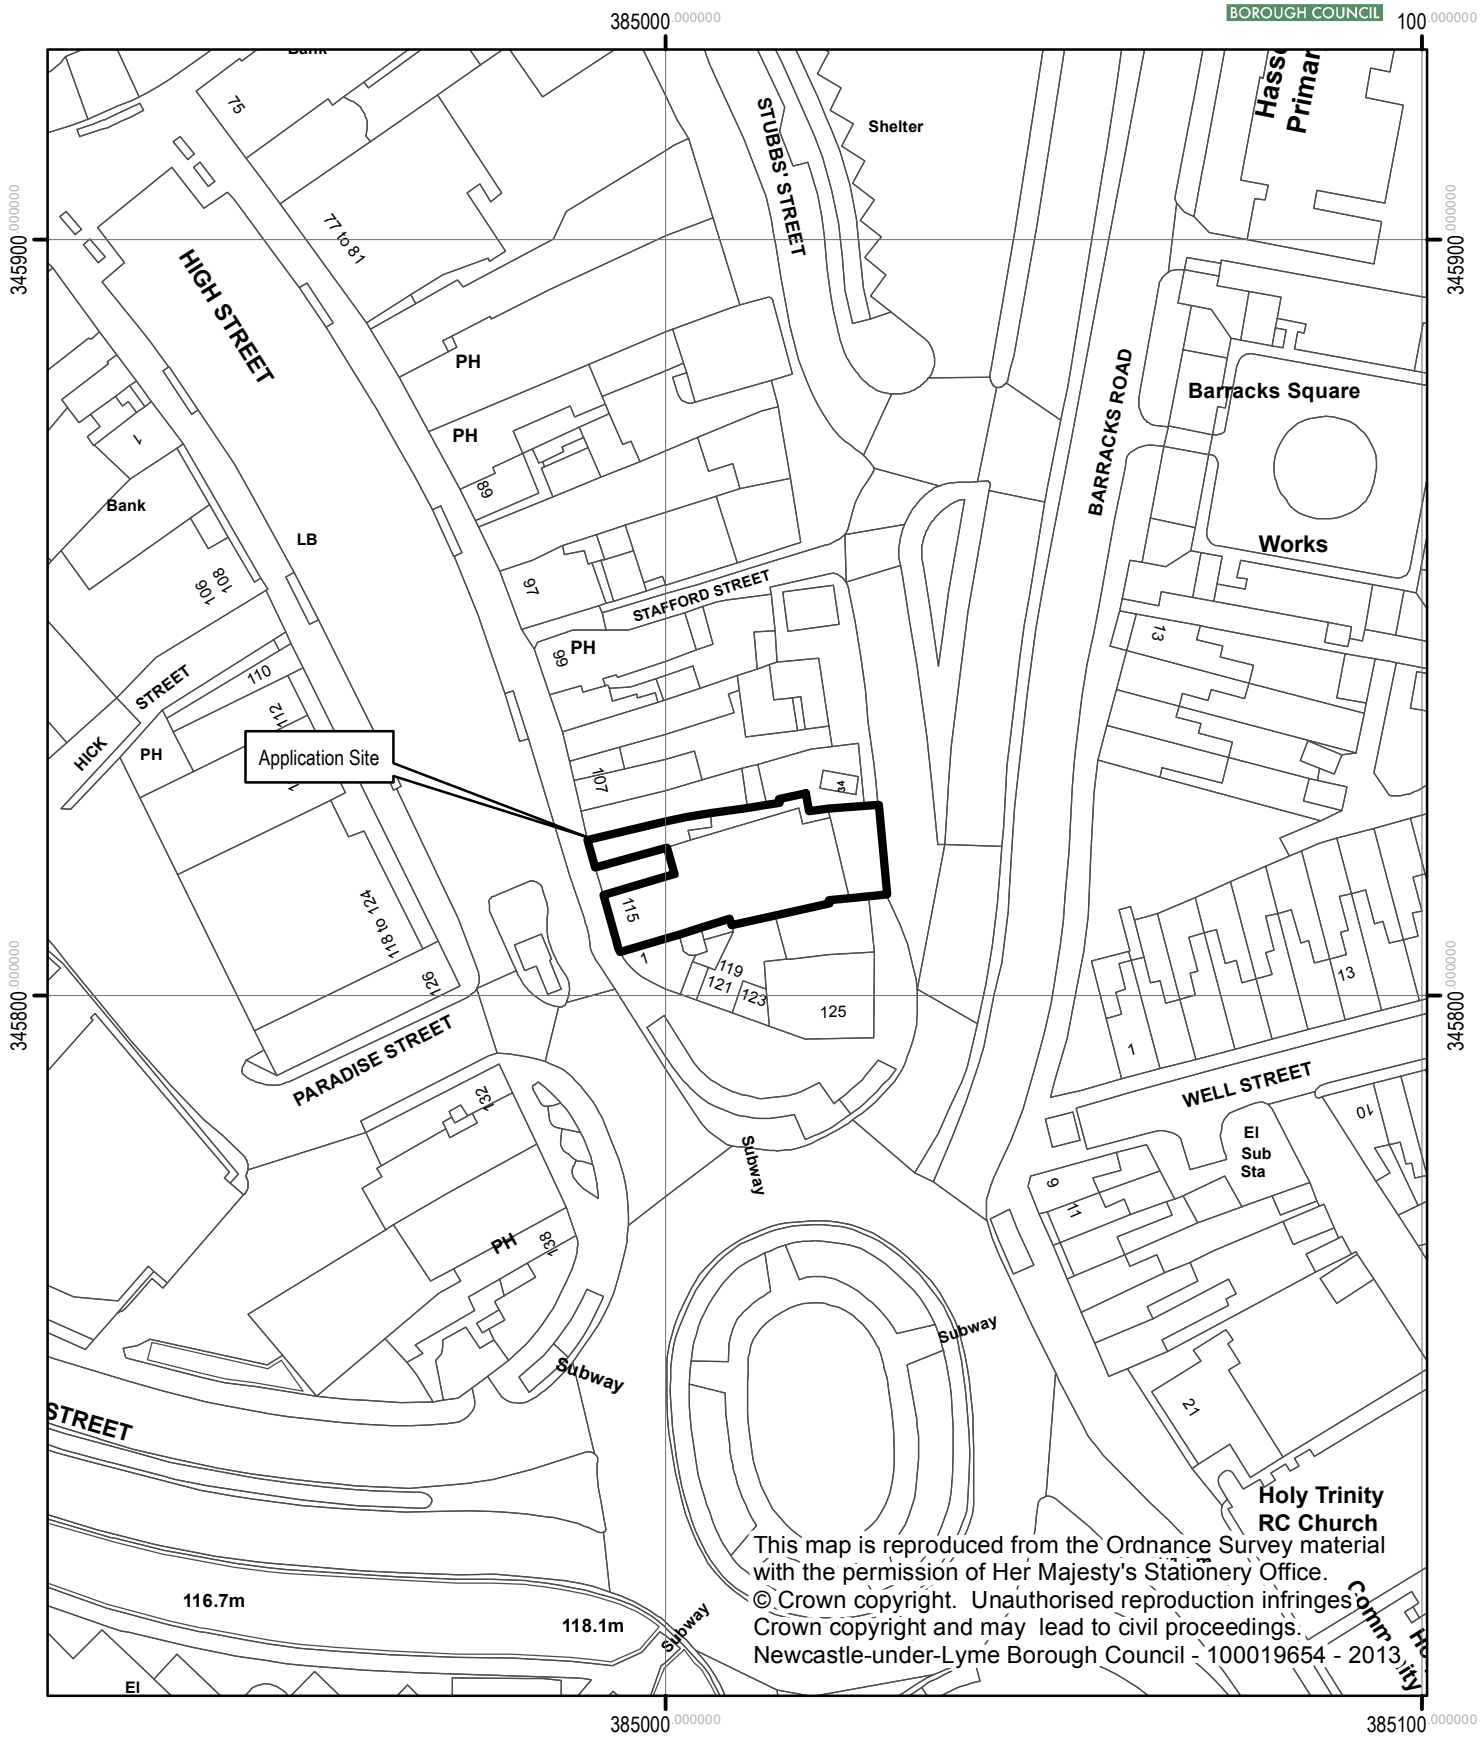

Newcastle under Lyme Borough Council
Planning & Development Services
Date 22nd May 2017

N

1:1,000