18/00430/COUNOT

The Mill, Congleton Road, Butt Lane

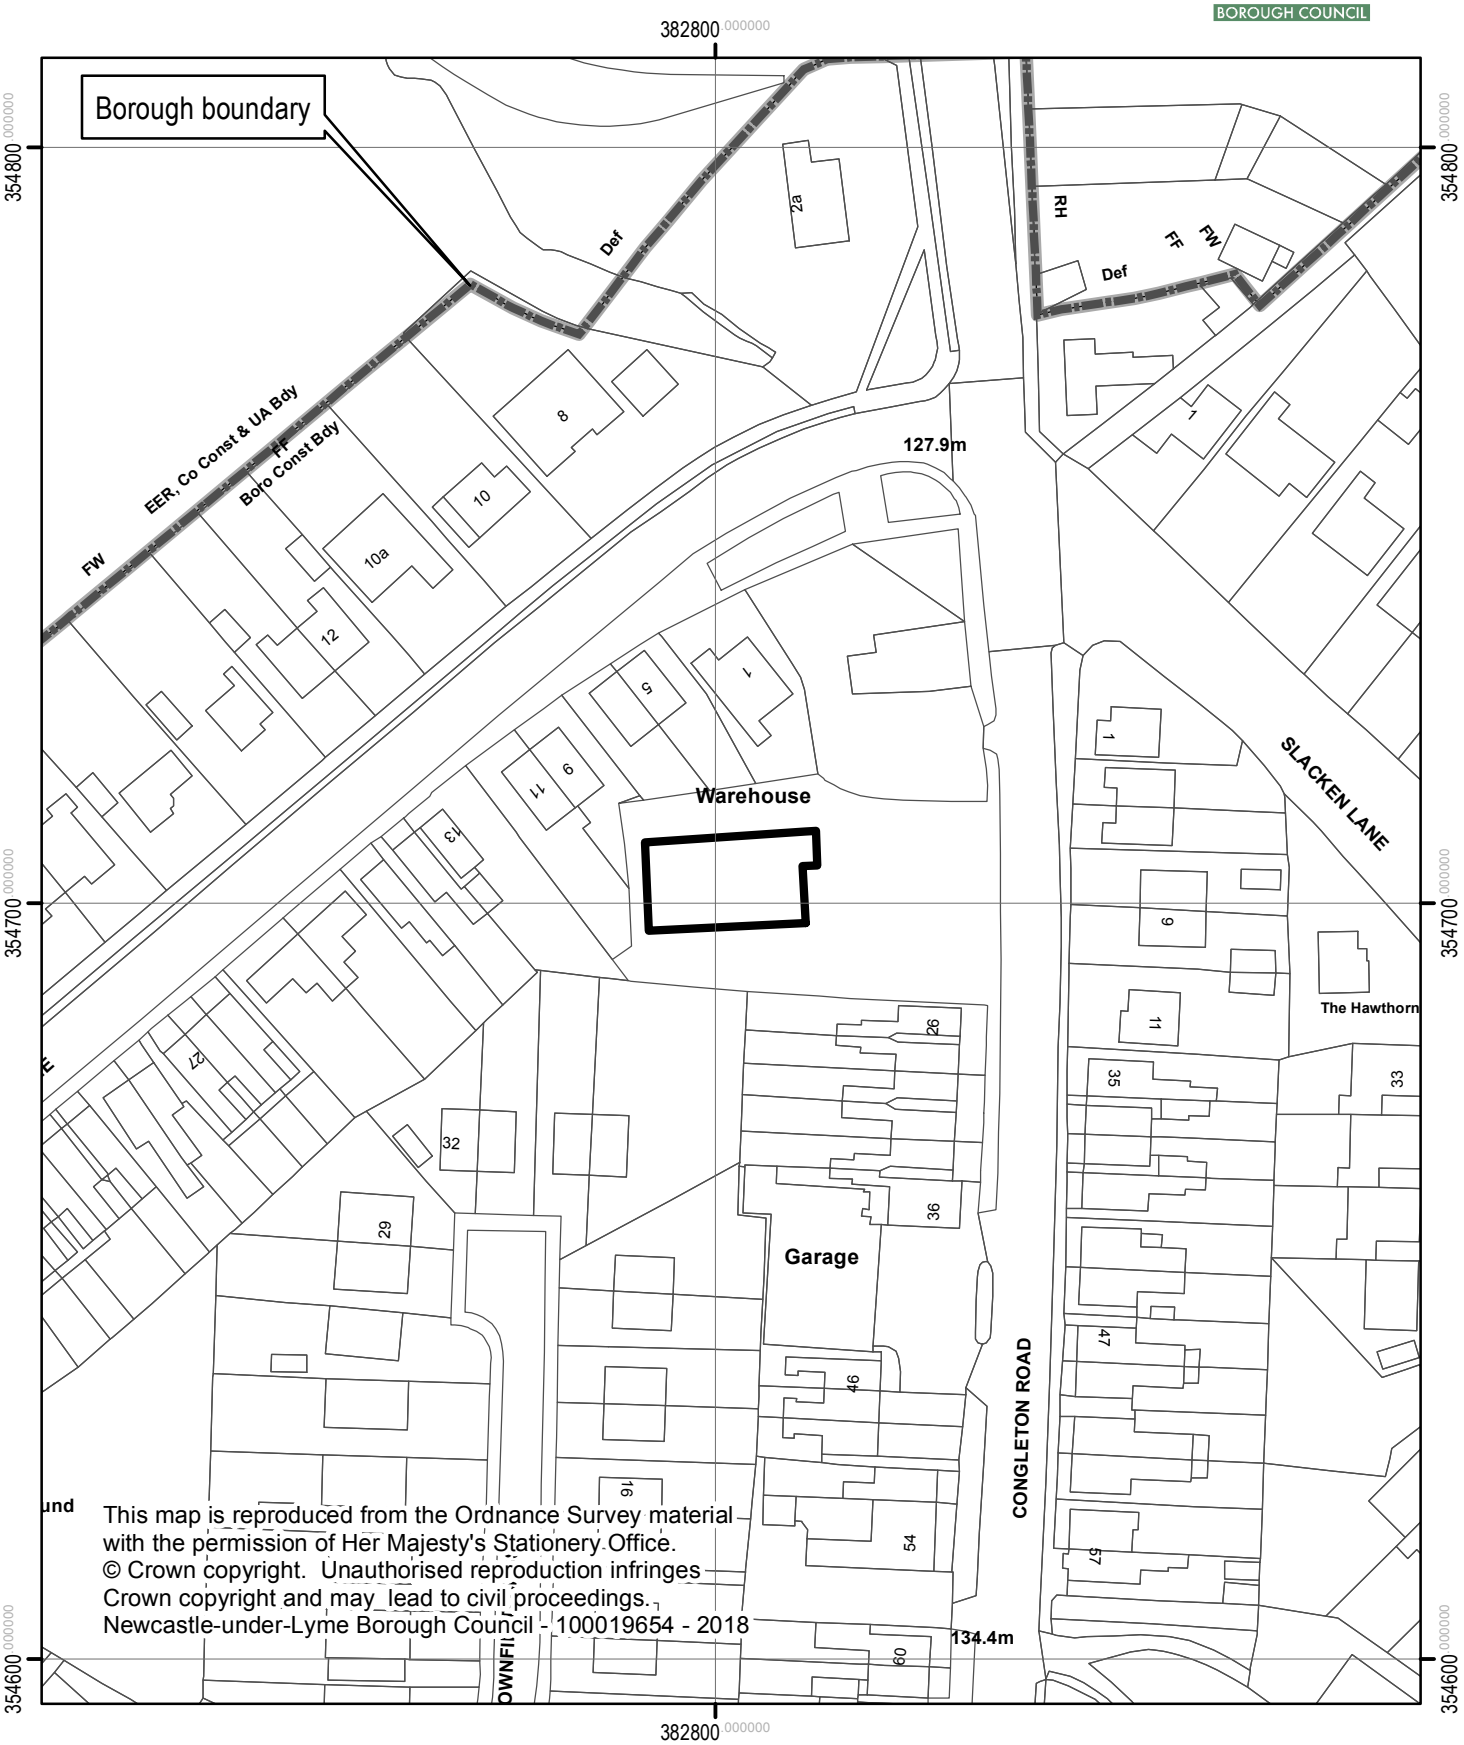

Newcastle under Lyme Borough Council
Planning & Development Services

N

1:1,000

17.07.2018