19/00385/TDET

Copthall House
King Street / Brunswick Street
Newcastle

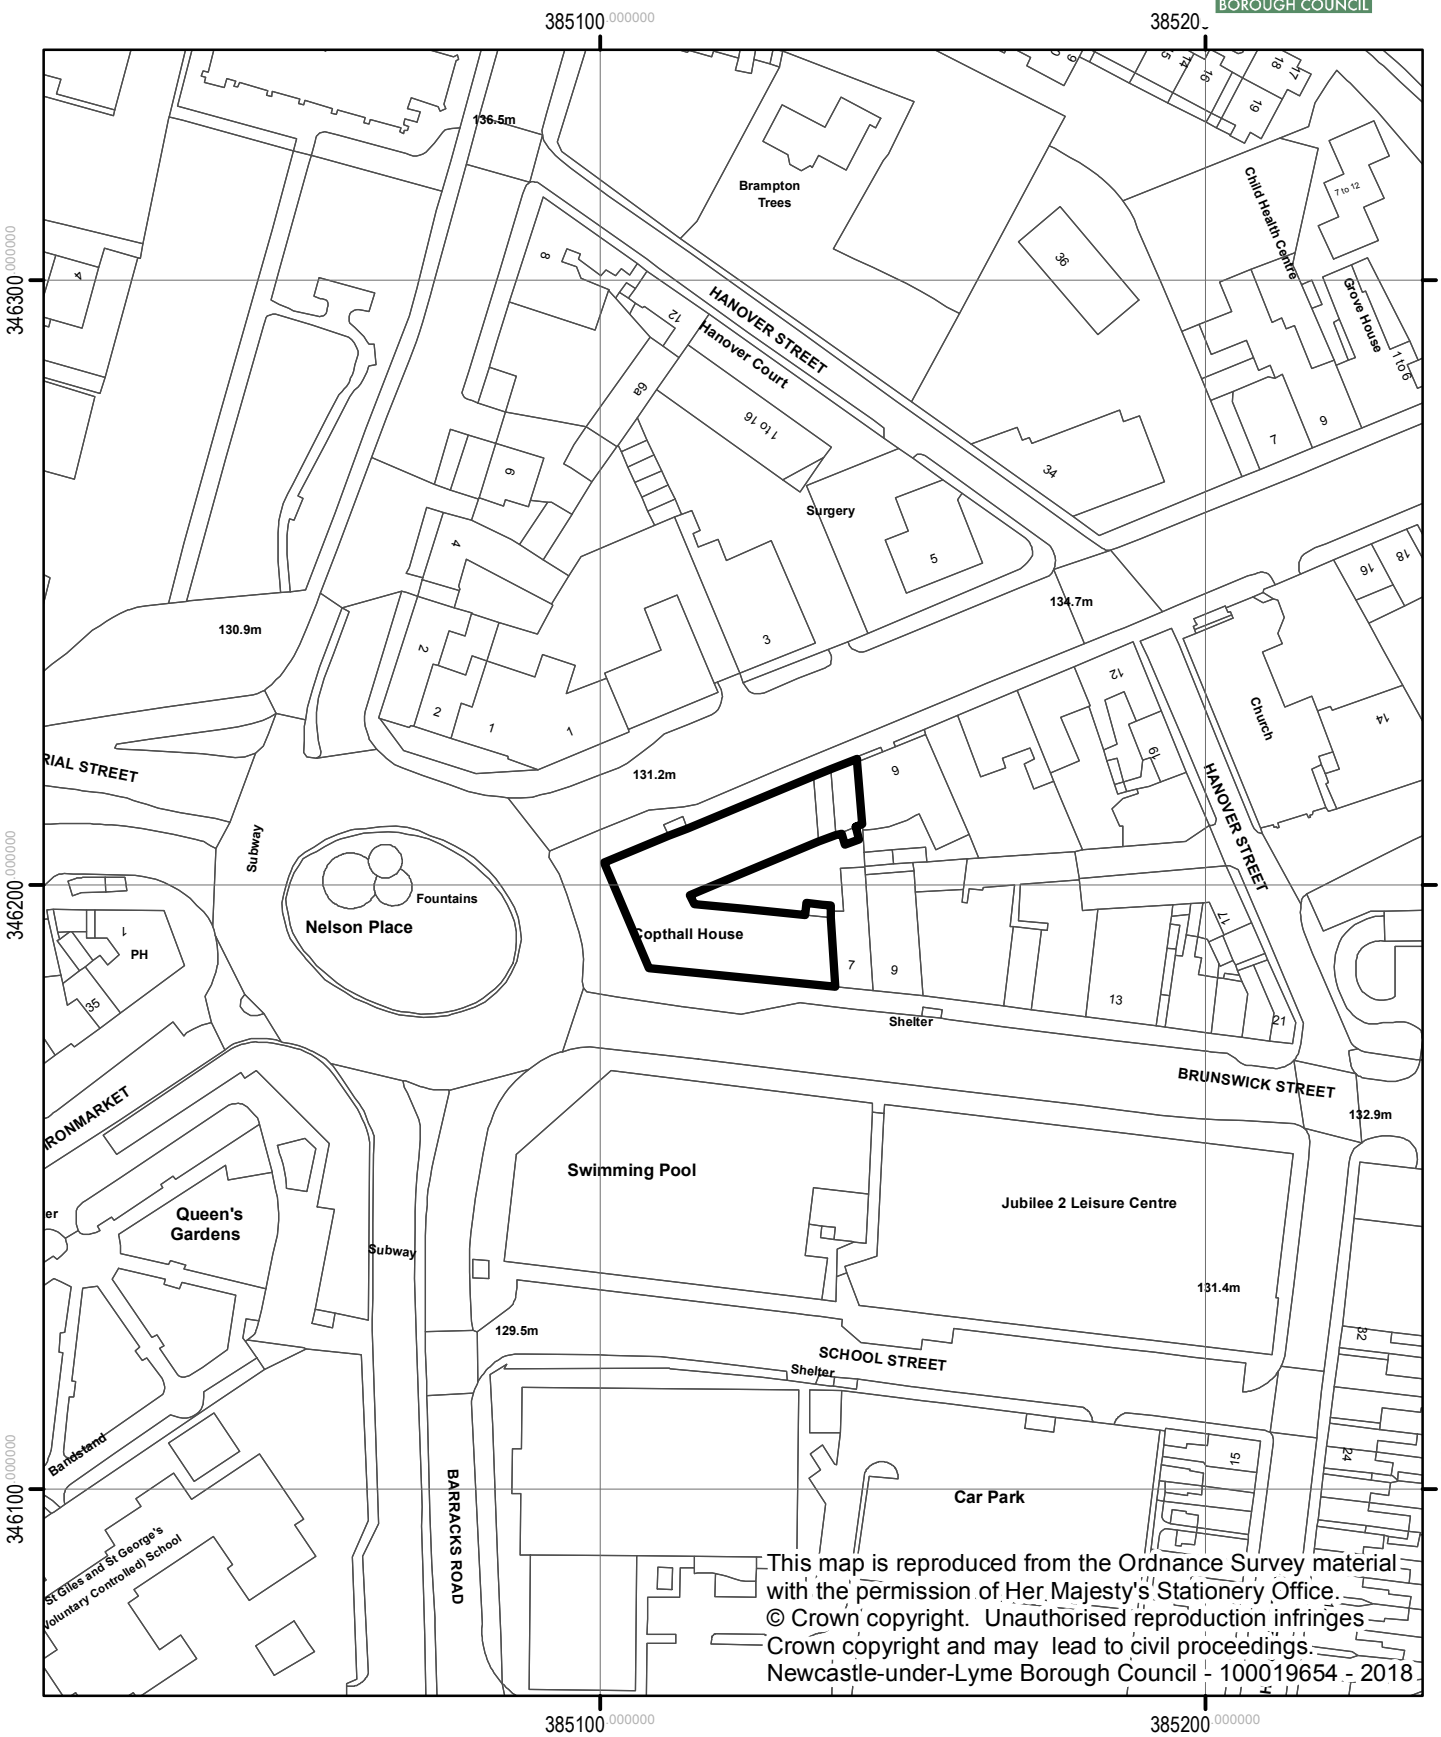

This map is reproduced from the Ordnance Survey material with the permission of Her Majesty's Stationery Office. © Crown copyright. Unauthorised reproduction infringes Crown copyright and may lead to civil proceedings. Newcastle-under-Lyme Borough Council - 100019654 - 2018

Newcastle Borough Council

N

1:1,250