Thorp Precast Ltd
Apedale Road
Chesterton

20/00354/FUL

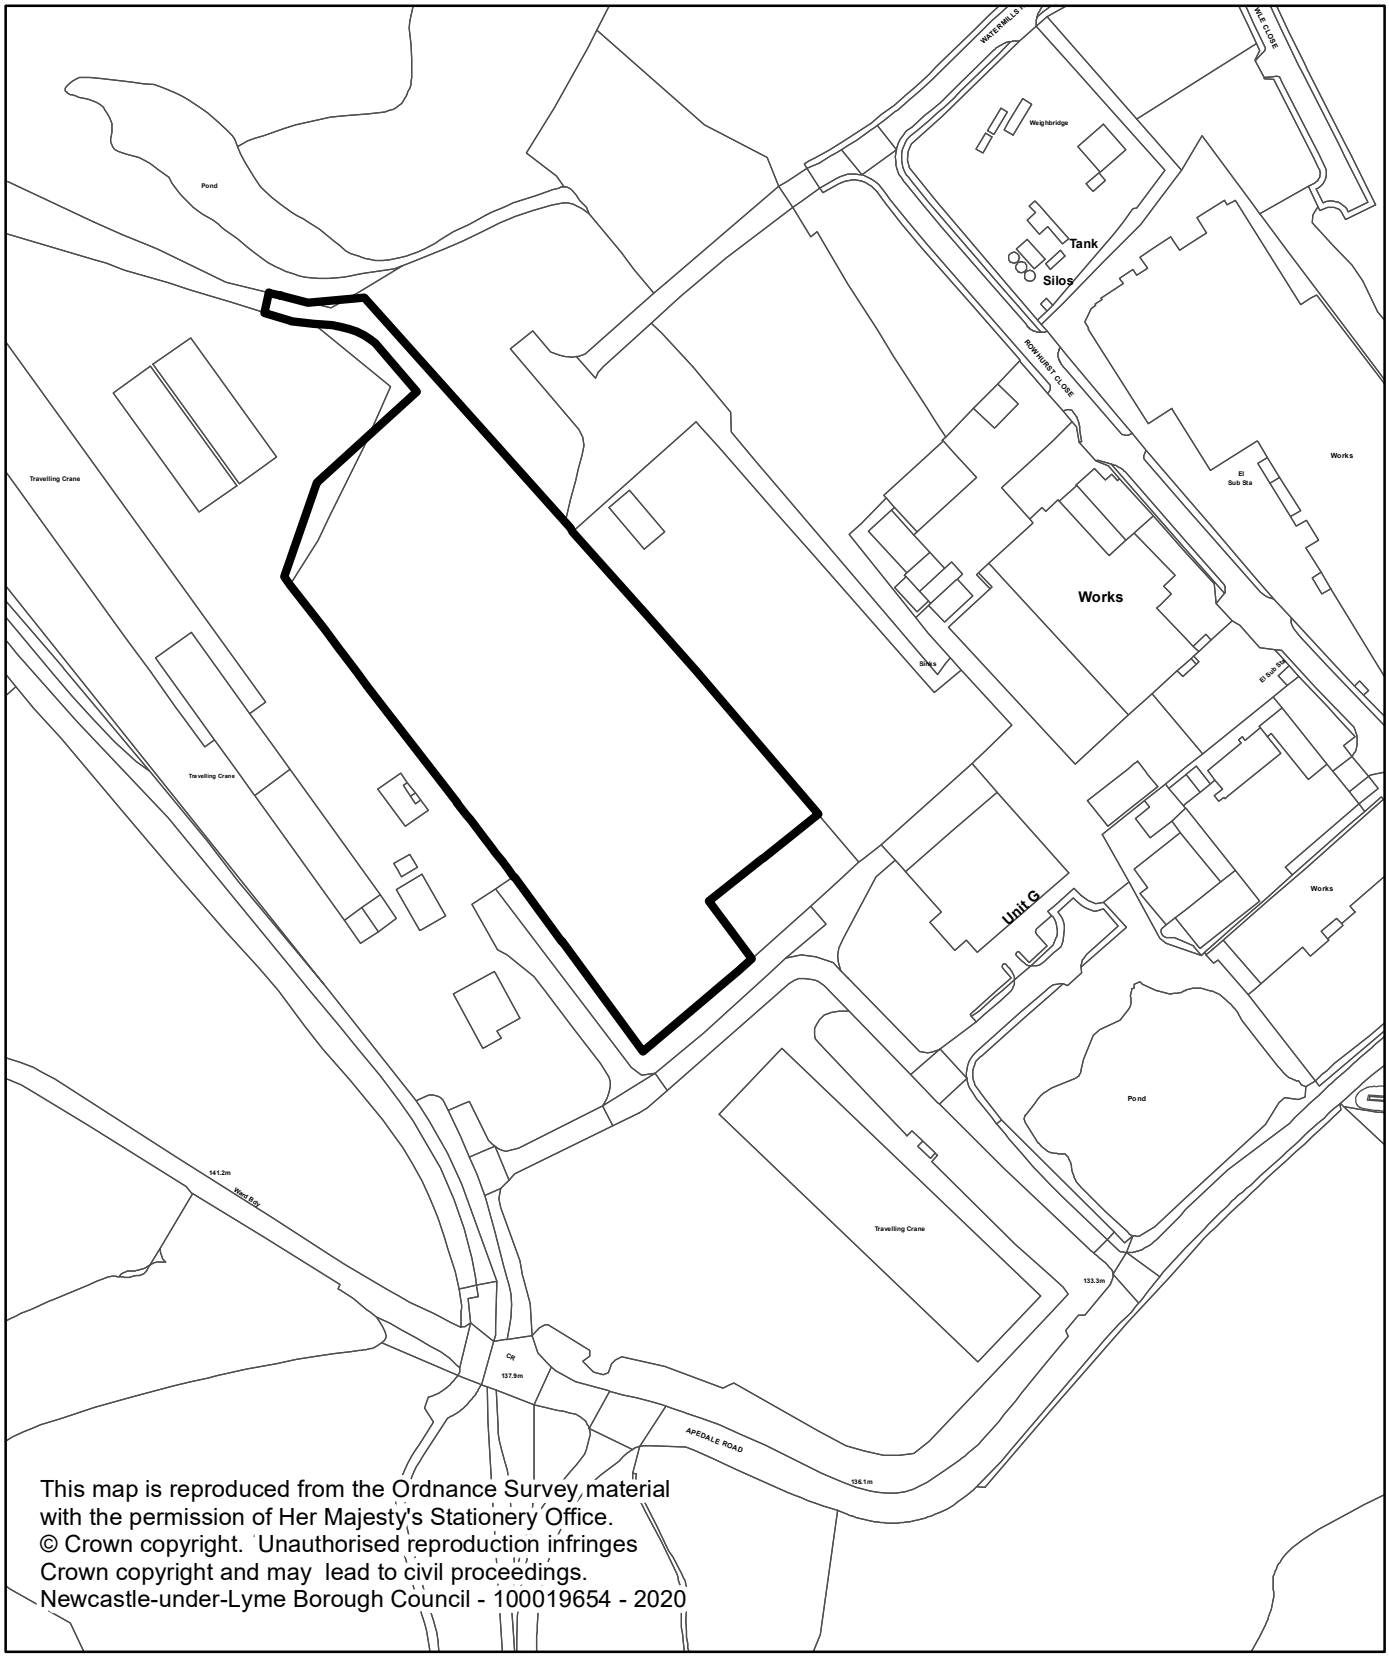

This map is reproduced from the Ordnance Survey material with the permission of Her Majesty's Stationery Office.
© Crown copyright. Unauthorised reproduction infringes Crown copyright and may lead to civil proceedings.
Newcastle-under-Lyme Borough Council - 100019654 - 2020

Newcastle Borough Council

N

1:2,500