21/00067/FUL

22 King Street, Cross Heath.

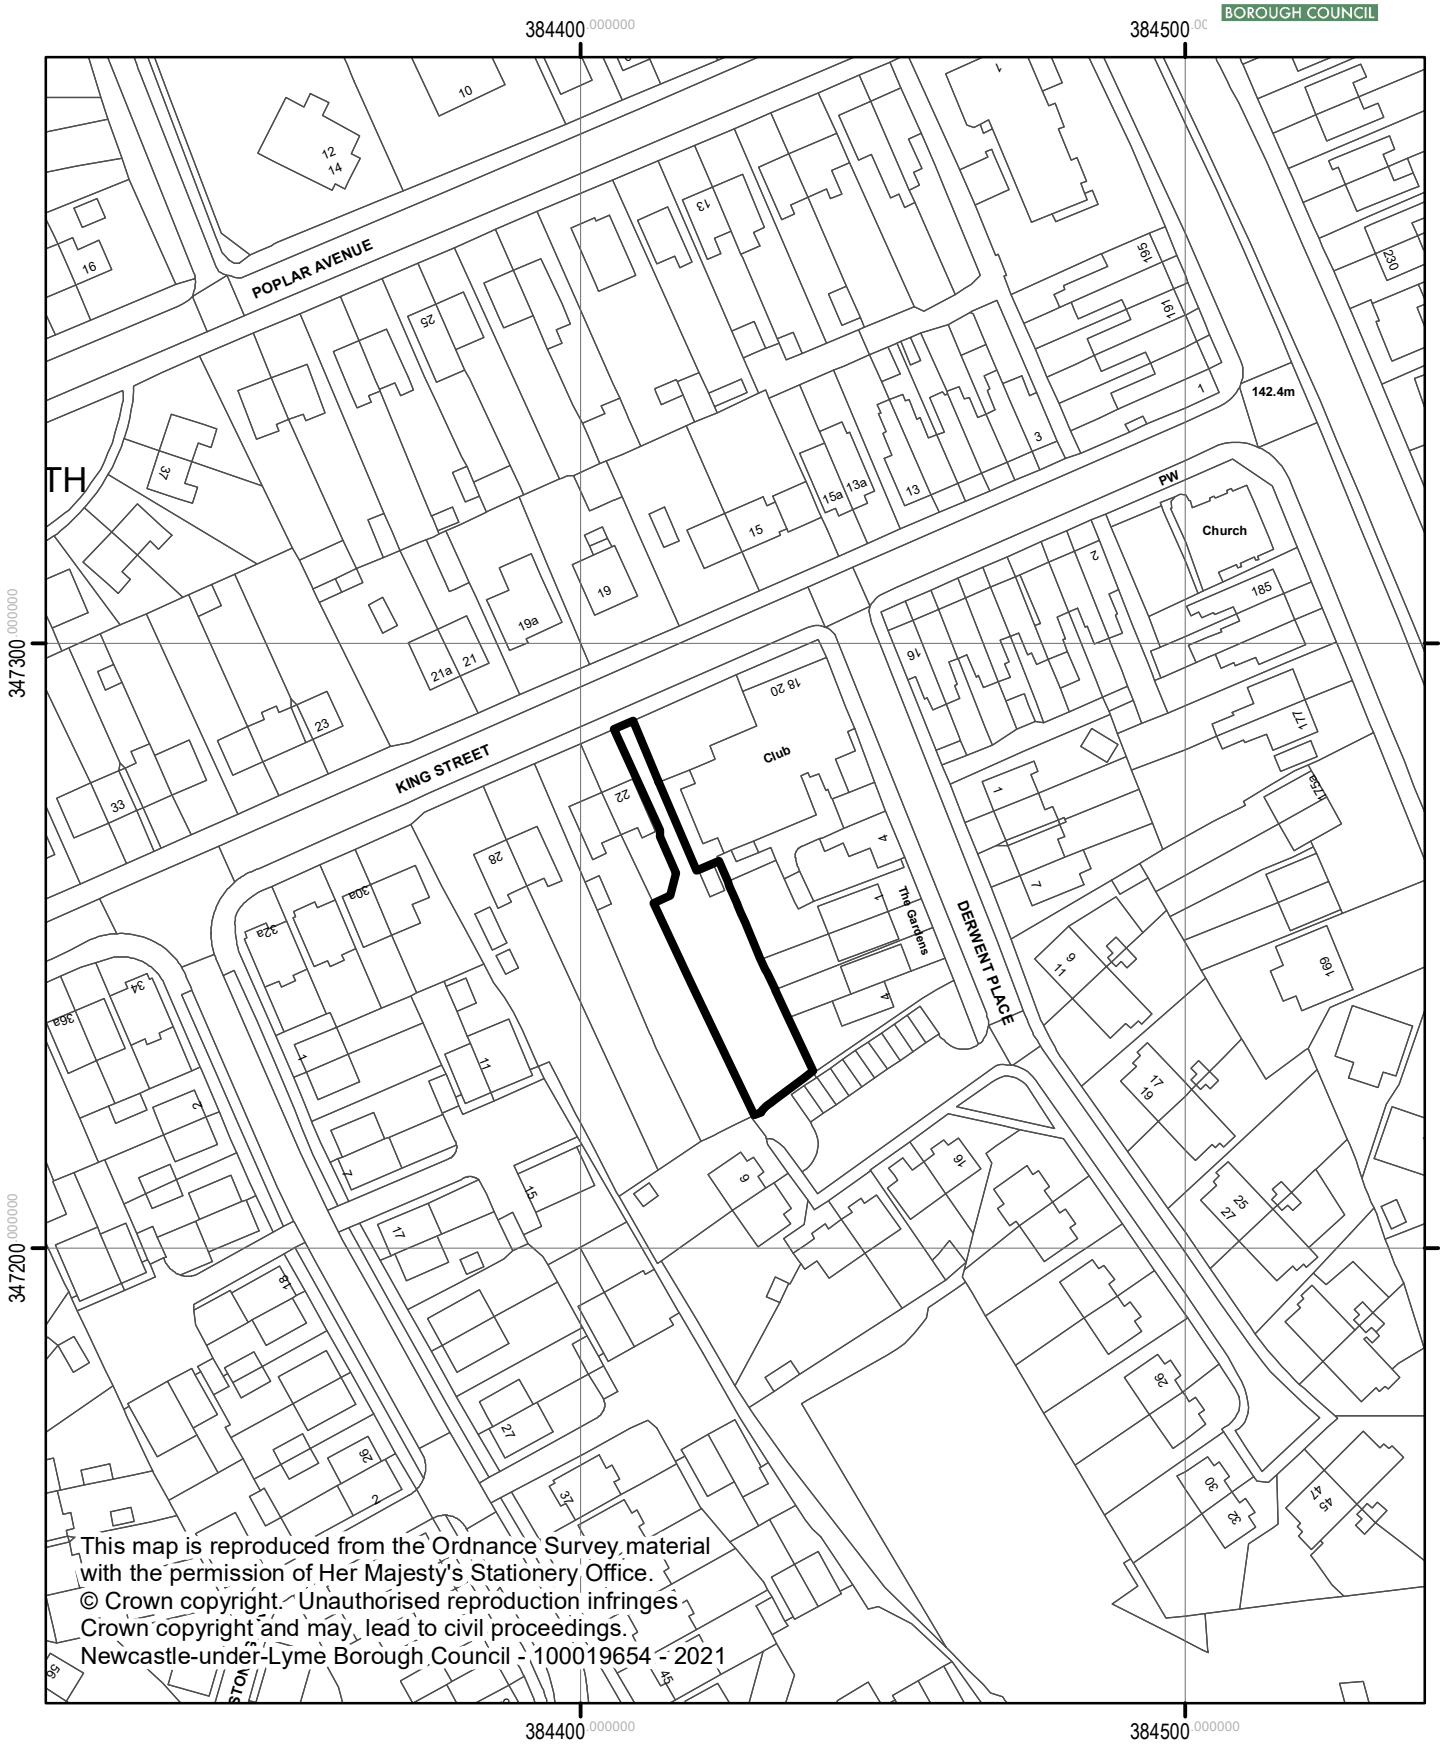

Newcastle Borough Council

N

1:1,250